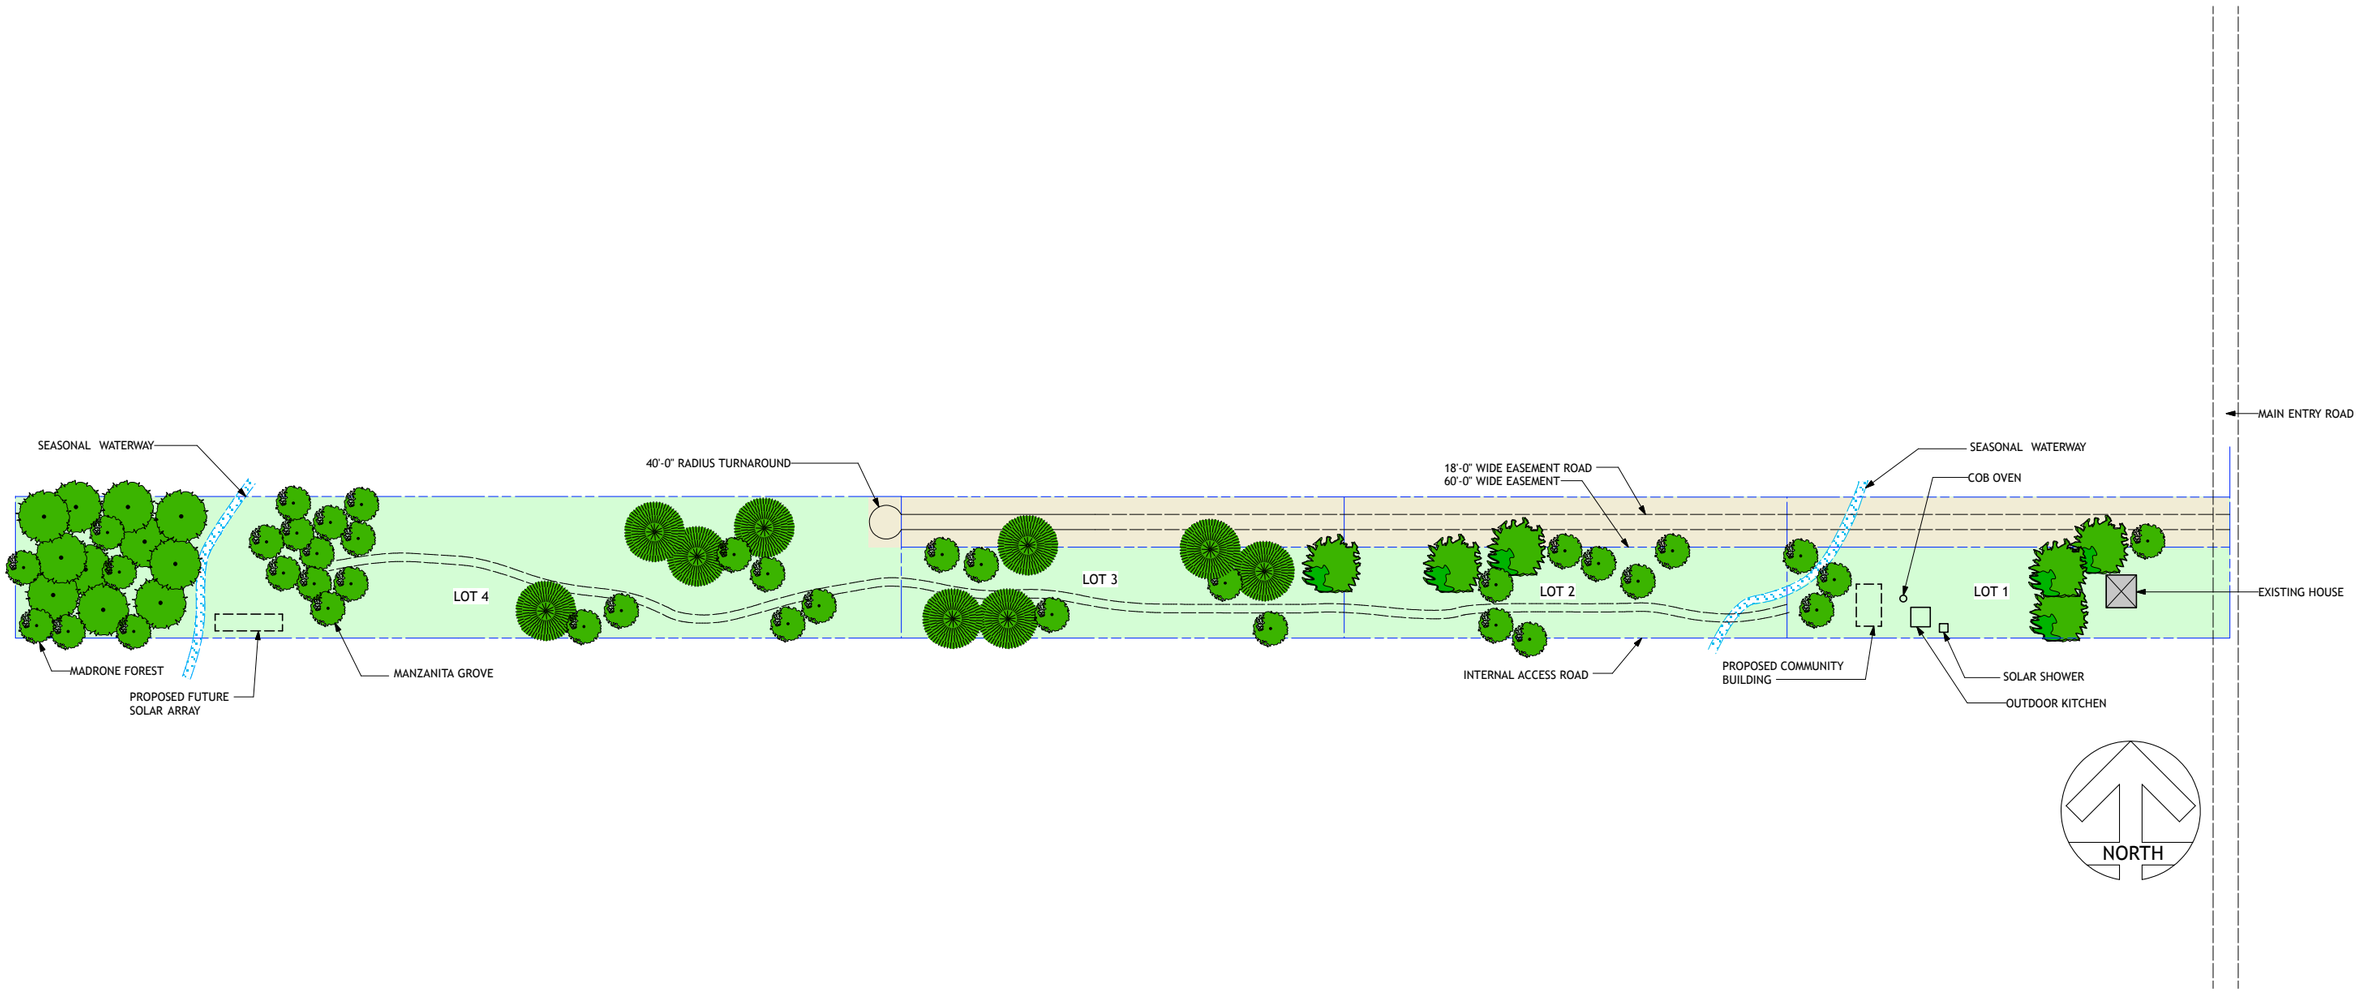
MAIN ENTRY ROAD
SEASONAL WATERWAY
40'-0" RADIUS TURNAROUND
18'-0" WIDE EASEMENT ROAD
60'-0" WIDE EASEMENT
SEASONAL WATERWAY
COB OVEN
LOT 4
LOT 3
LOT 2
LOT 1
EXISTING HOUSE
MADRONE FOREST
PROPOSED FUTURE
SOLAR ARRAY
MANZANITA GROVE
INTERNAL ACCESS ROAD
PROPOSED COMMUNITY
BUILDING
SOLAR SHOWER
OUTDOOR KITCHEN
NORTH